This symbol denotes exclusion of tracts.

Sheet 1 of 4

Ordered By: Beverly Williams, E. Kaye DeHart and Larry Peterson

Address: 6146 NE Meriden Road
TOPEKA, KS 66617

Legal Description: See Sheets 2- 4 OF 4

2013R11847

SHAWNEE COUNTY, KANSAS
REGISTER OF DEEDS
REBECCA J. NIOCE
DATE RECORDED:
06/07/2013 08:42:14 AM
DEBT: 0

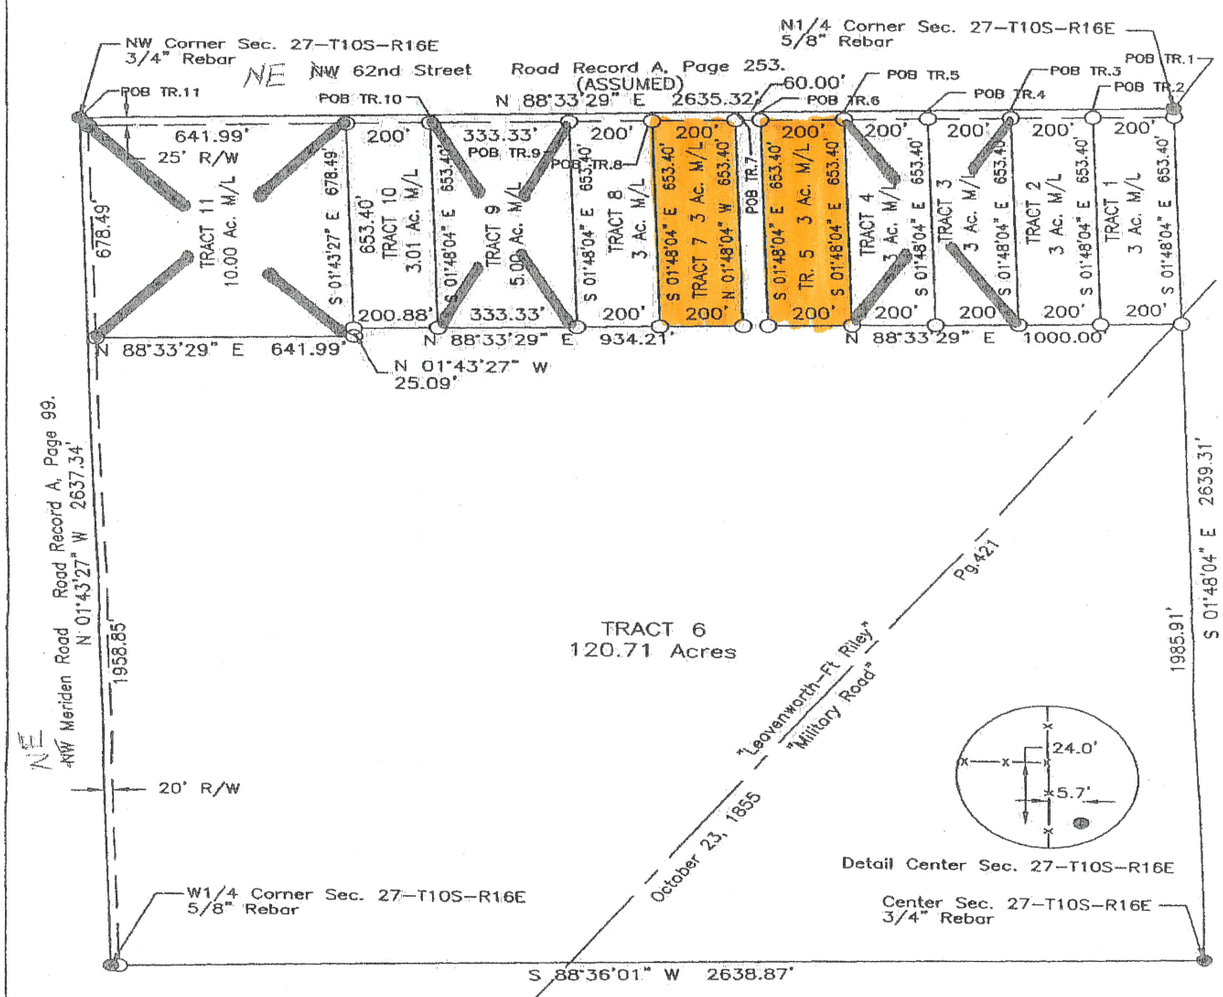

0 400 800 1200

I hereby certify that this Plat of Survey is true representation of the Survey performed by me to the best of my knowledge and belief this the 6 th day of May, 2013.

Reviewed by the County Surveyor this 7th day of June 2013 ONLY for compliance with KSA Chapter 58, Article 20

Deborah J. Thomas LS 1461

Martin G. Long LS-1081

Plat of Survey

Prepared by

ML Surveys

4711 NE Meriden Rd., Topeka, KS 66617
Phone 785-408-2801

POB Point of Beginning

○ 1/2"x24" Rebar With Cap "LS-1081" Set

● Monument Found as Noted

N

Easements are not a part of this Survey at the Clients request.
Bearing Assumed as Noted
Closure 1:50,000
If the signature on the face of the Plat is not in BLUE INK it is not an original and may have been altered!

Scale: 1"=400'	Date:02/27/13	FW:05/06/13
Drawn: MGL	Checked: MGL	Job: 13-03

9 8 6 1 1 0 8